


INDEX:-

- | | |
|------------------------------|---|
| 1. FACTORY PREMISES SHOWN AS |  |
| 2. DRINKING WATER SHOWN AS | + D.W. |
| 3. WASHING PLACE SHOWN AS | X W.P. |
| 4. DRAINAGE LINE SHOWN AS | ----- |

DETAIL OF REVISED POWER :-

1. TOTAL CONNECTED / INSTALLED LOAD=1718.0H.P
2. 1X500.0 K.V.A + 1X180.0 K.V.A D.G SETS (STAND BY)

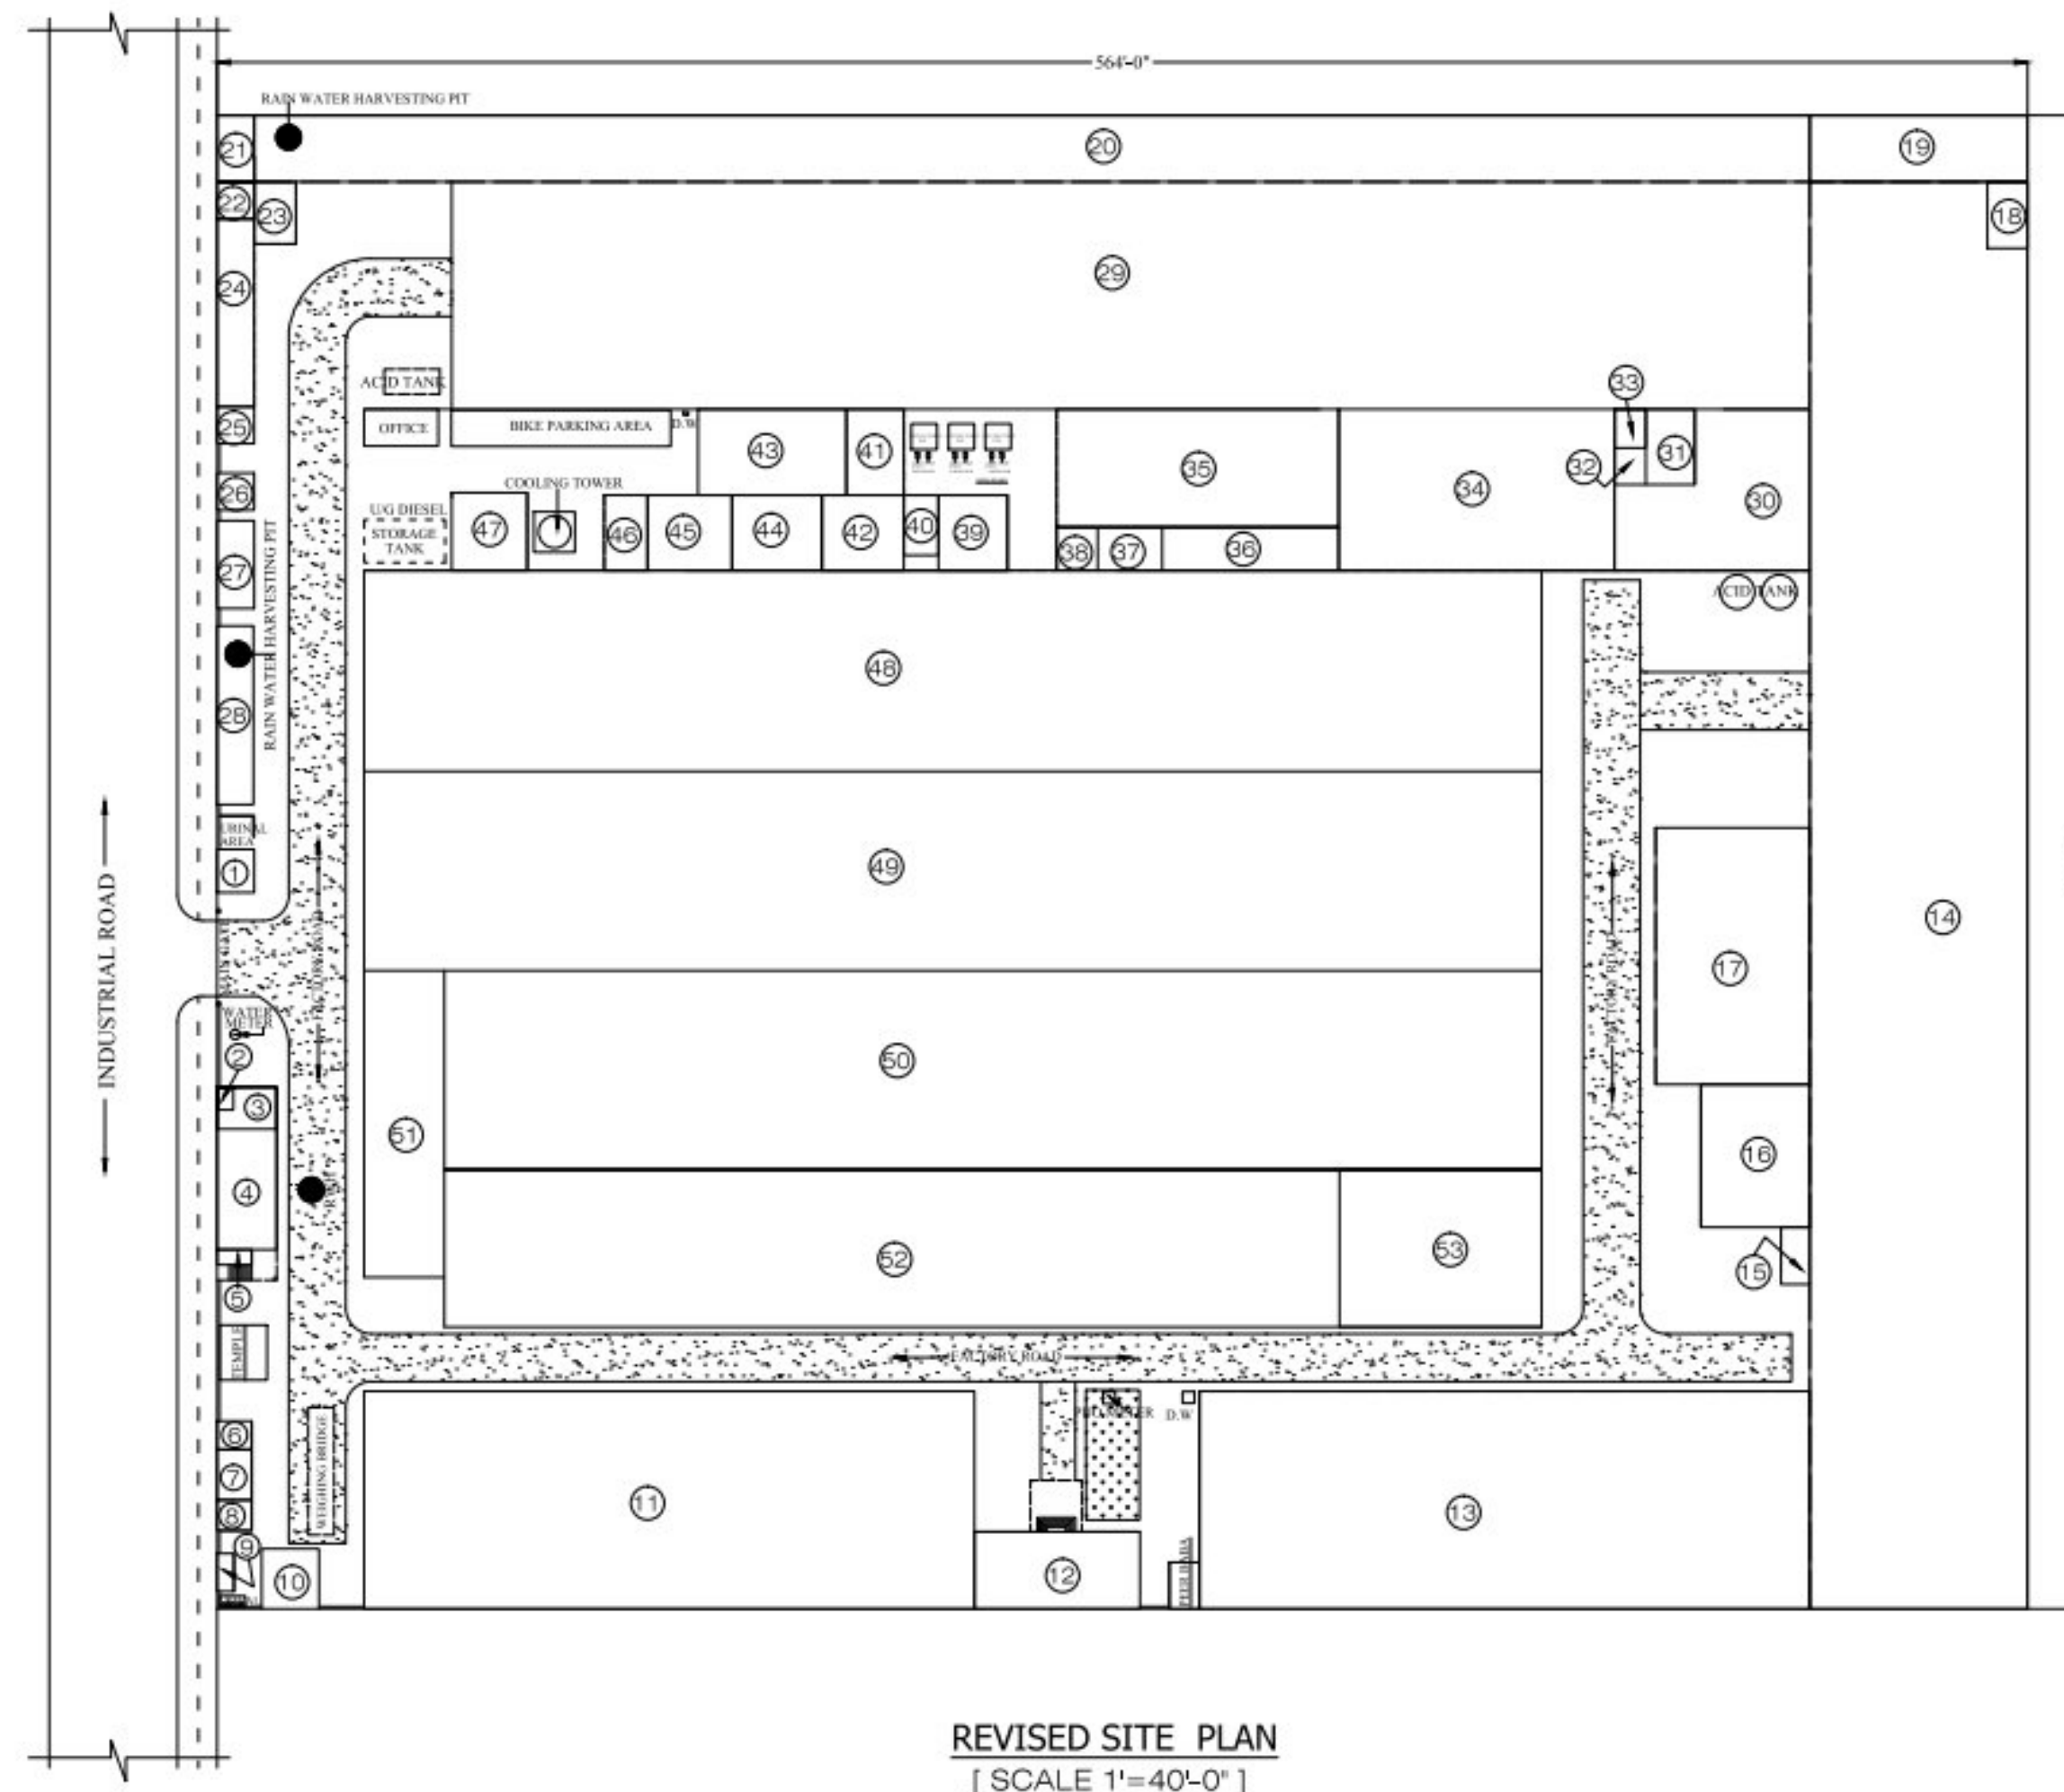

DRAWING PREPARED BY:-



BALAJI
Planner & Surveyors


OFFICE :- H.NO.-166/6 DOUBLE STOREY
GOVIND PURI, MODI NAGAR,
DISTT.- GHAZIABAD (U.P.)
Mo. No:- +91-9911604211

Email:- balajiplanner2008@rediffmail.com
Email:- vinodmahar2008@rediffmail.com

SCALE = 1"=10'-0" SHEET NO.- 1/6 DRG. NO.-GZ-378/6BP/2023

M/s VISHAL PIPES LIMITED
(UNIT-II)

PLOT NO-A-71, INDUSTRIAL AREA SIKANDRABAD
DISTT.- BULANDSHAHR (U.P)

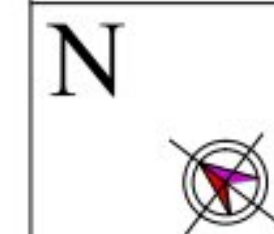

[Signature]
SIGN. OF MANAGER

[Signature]
SIGN. OF OCCUPIER

[Signature]
SIGN. OF COMPETENT PERSON